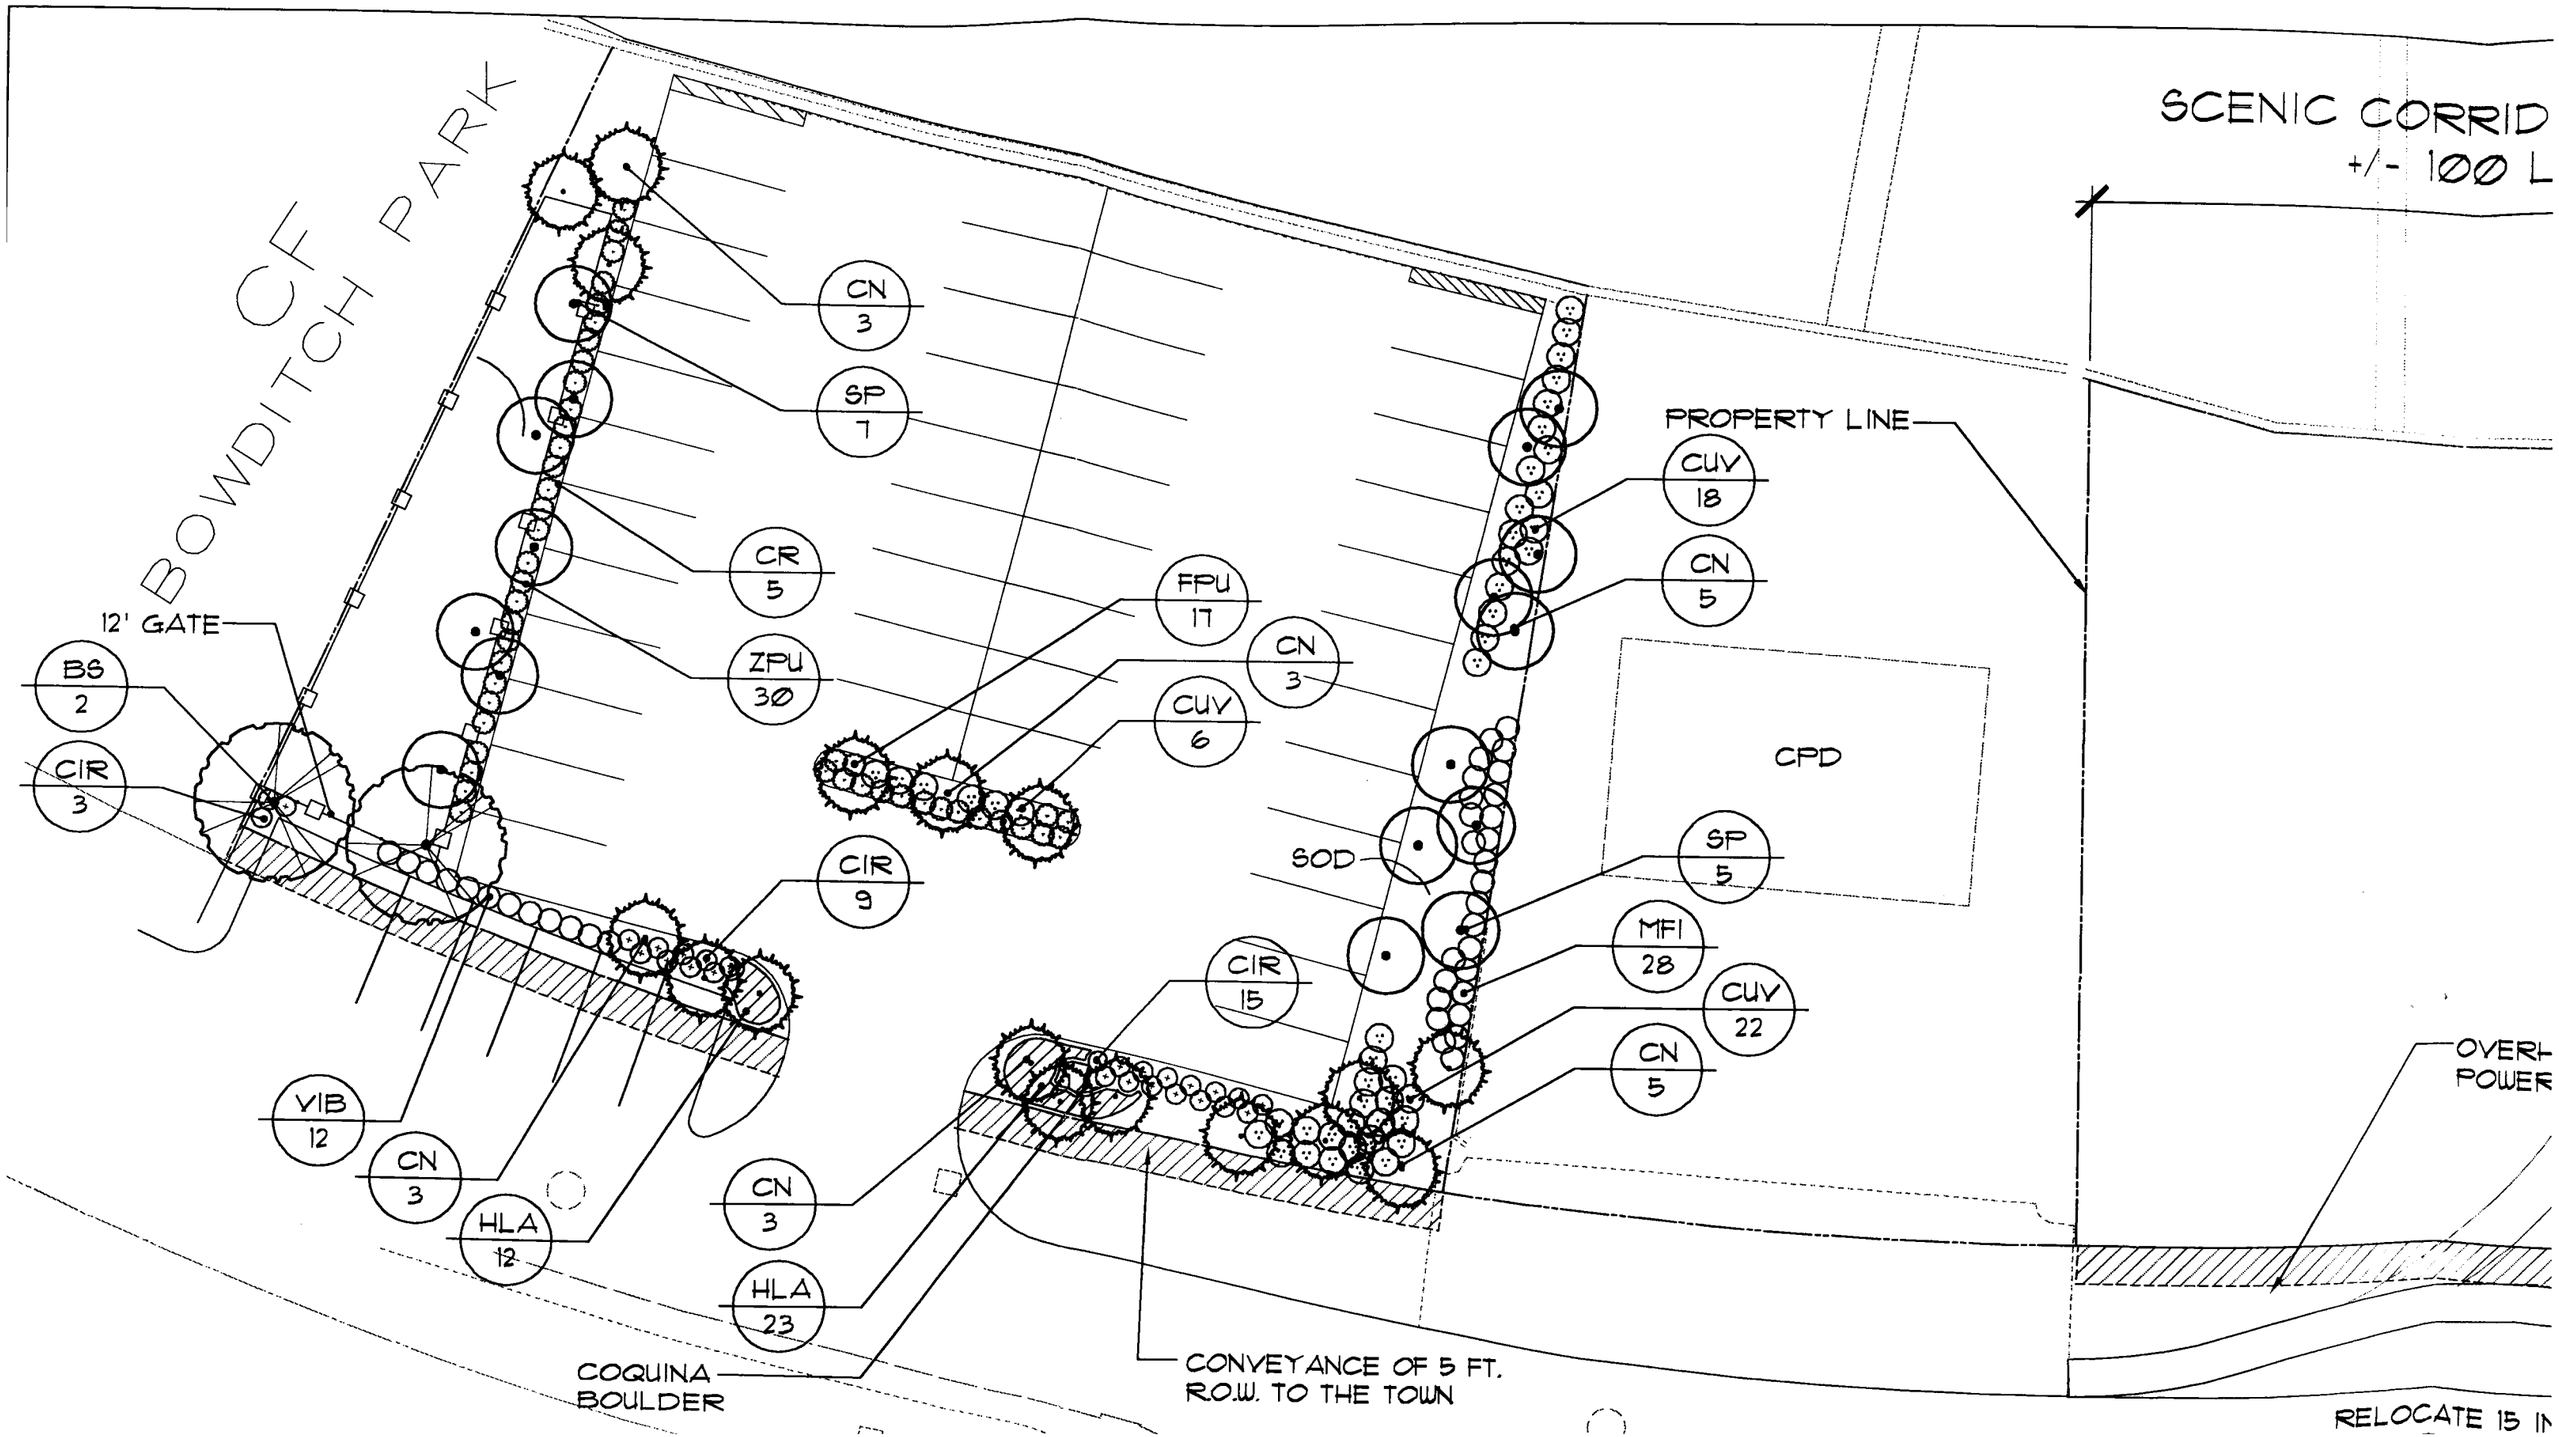
CF
BOWDITCH PARK
SCENIC CORRID
+/- 100 L
CN
3
SP
7
CR
5
ZPU
30
FPU
17
CN
3
CUV
6
PROPERTY LINE
CUV
18
CN
5
CPD
12' GATE
BS
2
CIR
3
CIR
9
SOD
SP
5
MFI
28
CUV
22
CN
5
CIR
15
VIB
12
CN
3
HLA
12
CN
3
HLA
23
COQUINA
BOULDER
CONVEYANCE OF 5 FT.
R.O.W. TO THE TOWN
OVERH
POWER
RELOCATE 15 IN

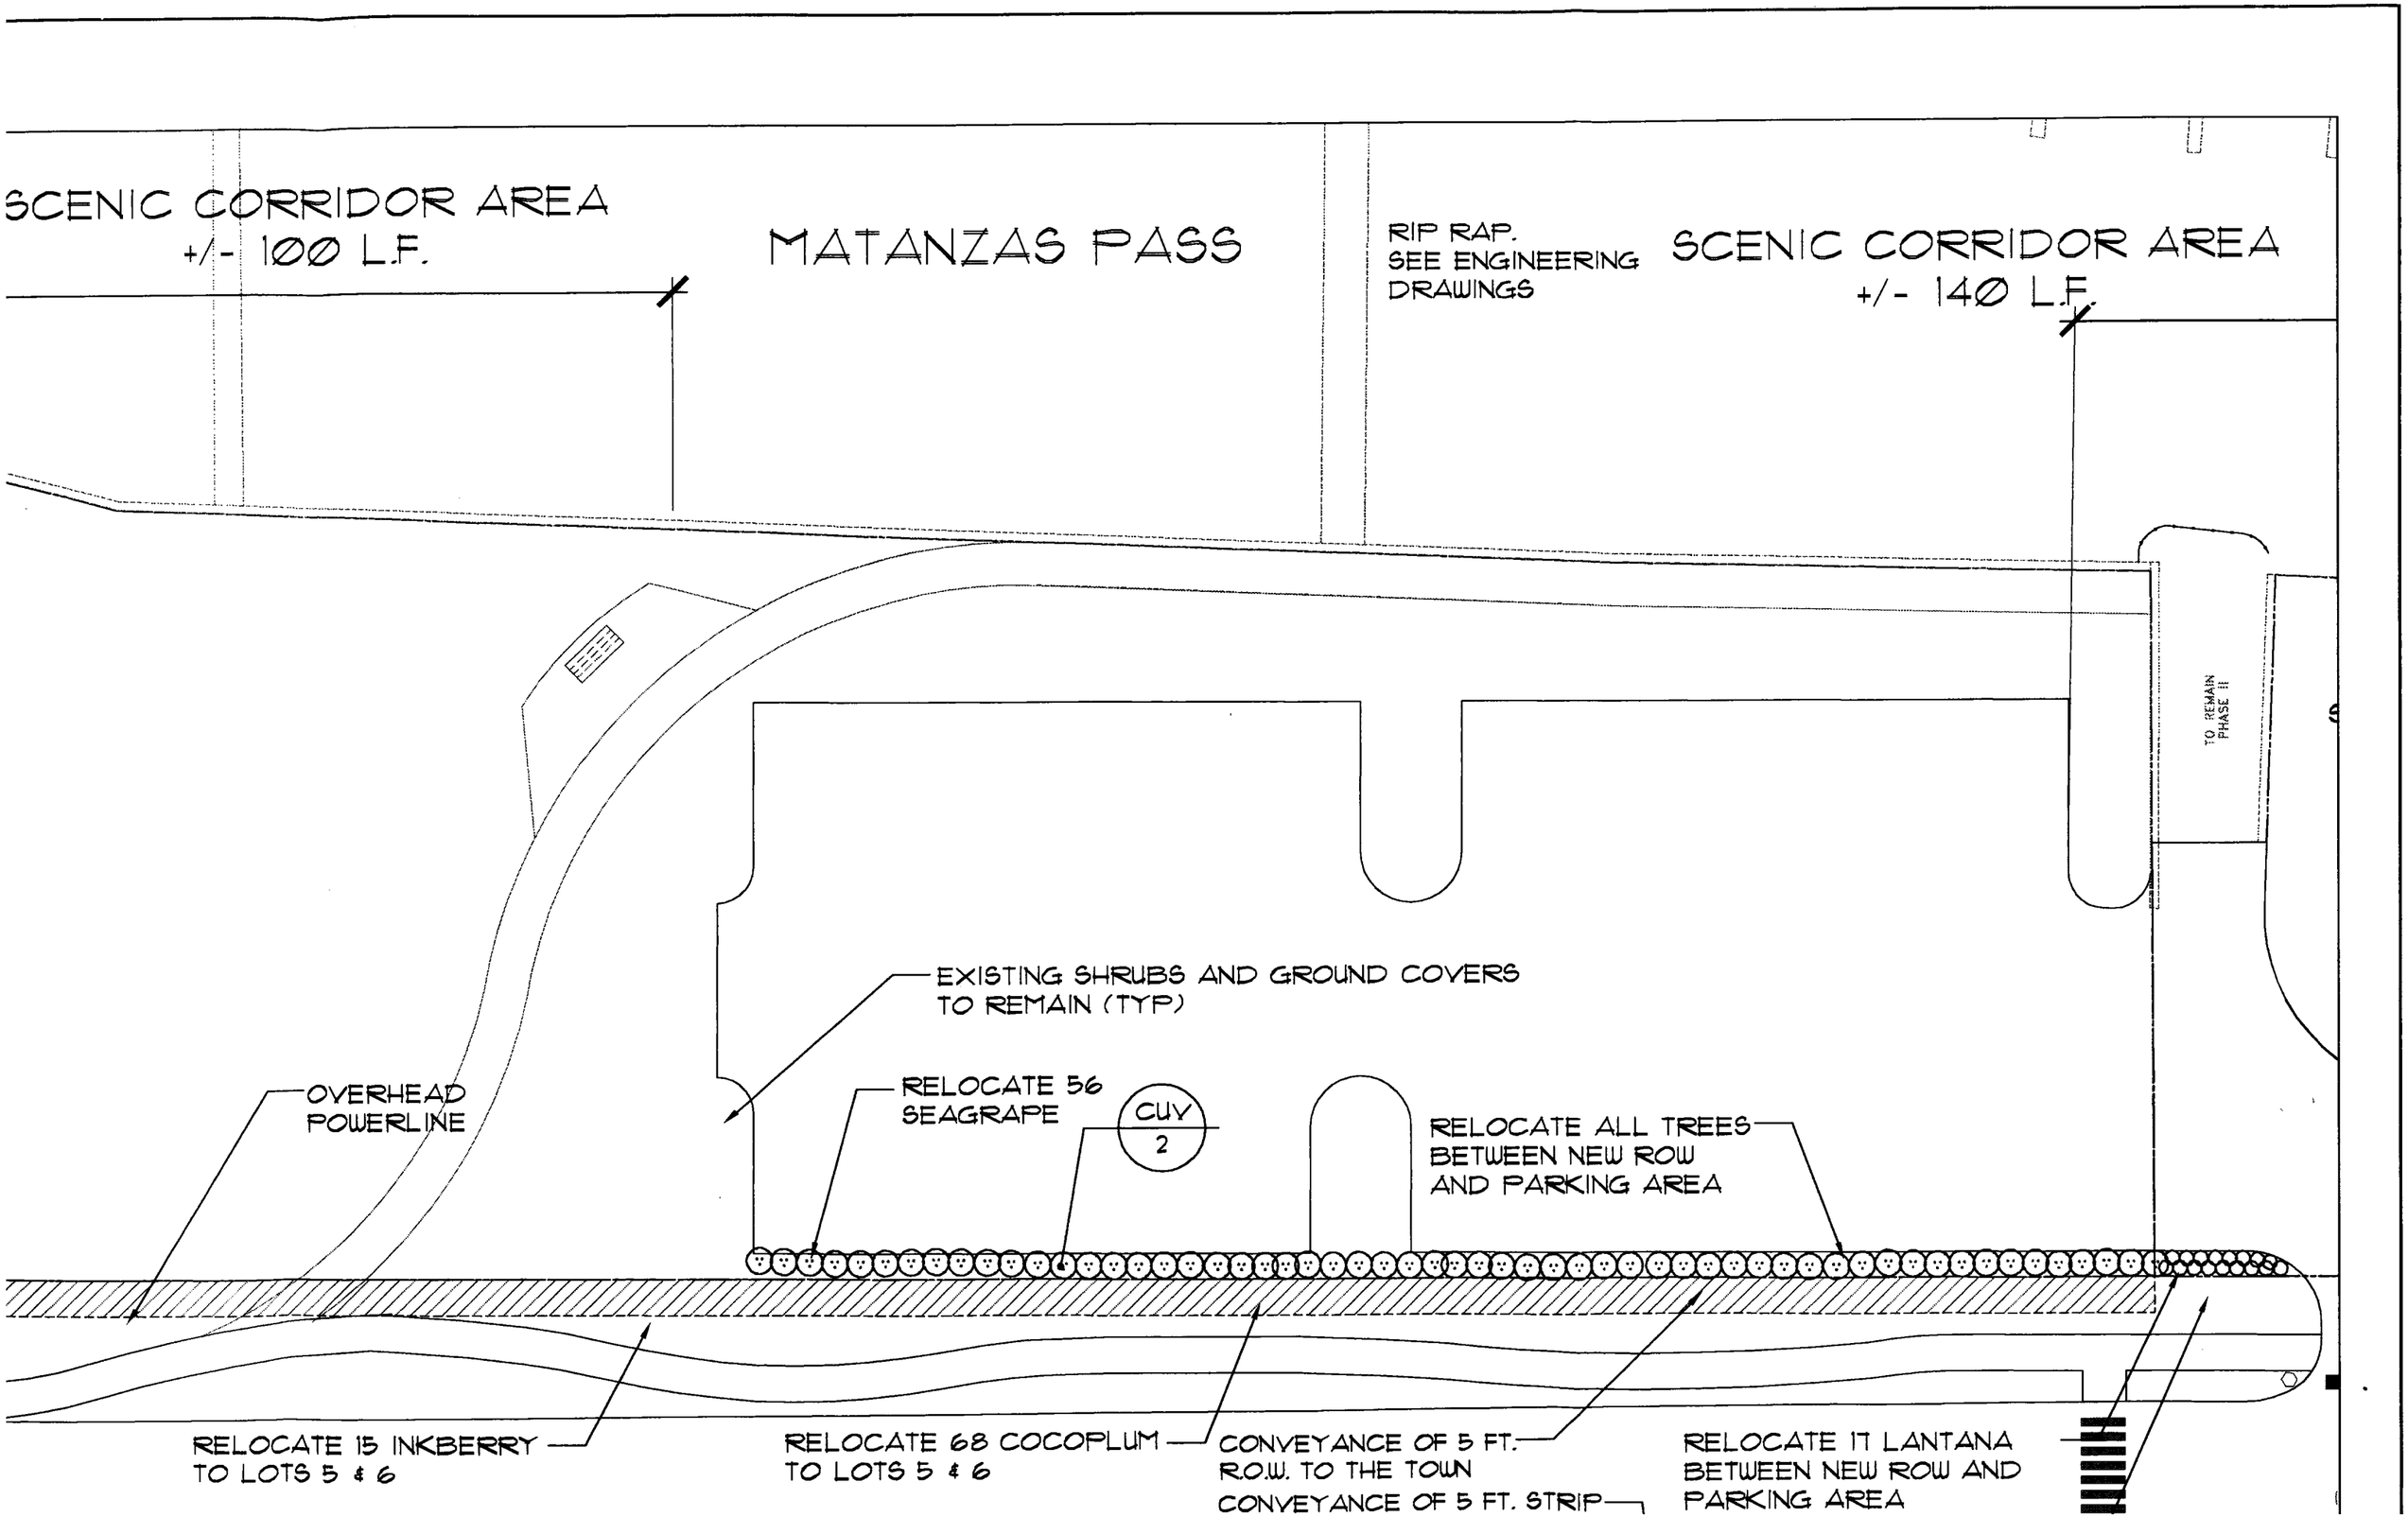
SCENIC CORRIDOR AREA
+/- 100 L.F.
MATANZAS PASS
RIP RAP.
SEE ENGINEERING
DRAWINGS
SCENIC CORRIDOR AREA
+/- 140 L.F.
TO REMAIN
PHASE II
EXISTING SHRUBS AND GROUND COVERS
TO REMAIN (TYP)
OVERHEAD
POWERLINE
RELOCATE 56
SEAGRAPE
CUV
2
RELOCATE ALL TREES
BETWEEN NEW ROW
AND PARKING AREA
RELOCATE 15 INKBERRY
TO LOTS 5 & 6
RELOCATE 68 COCOPLUM
TO LOTS 5 & 6
CONVEYANCE OF 5 FT.
R.O.W. TO THE TOWN
CONVEYANCE OF 5 FT. STRIP
RELOCATE 17 LANTANA
BETWEEN NEW ROW AND
PARKING AREA

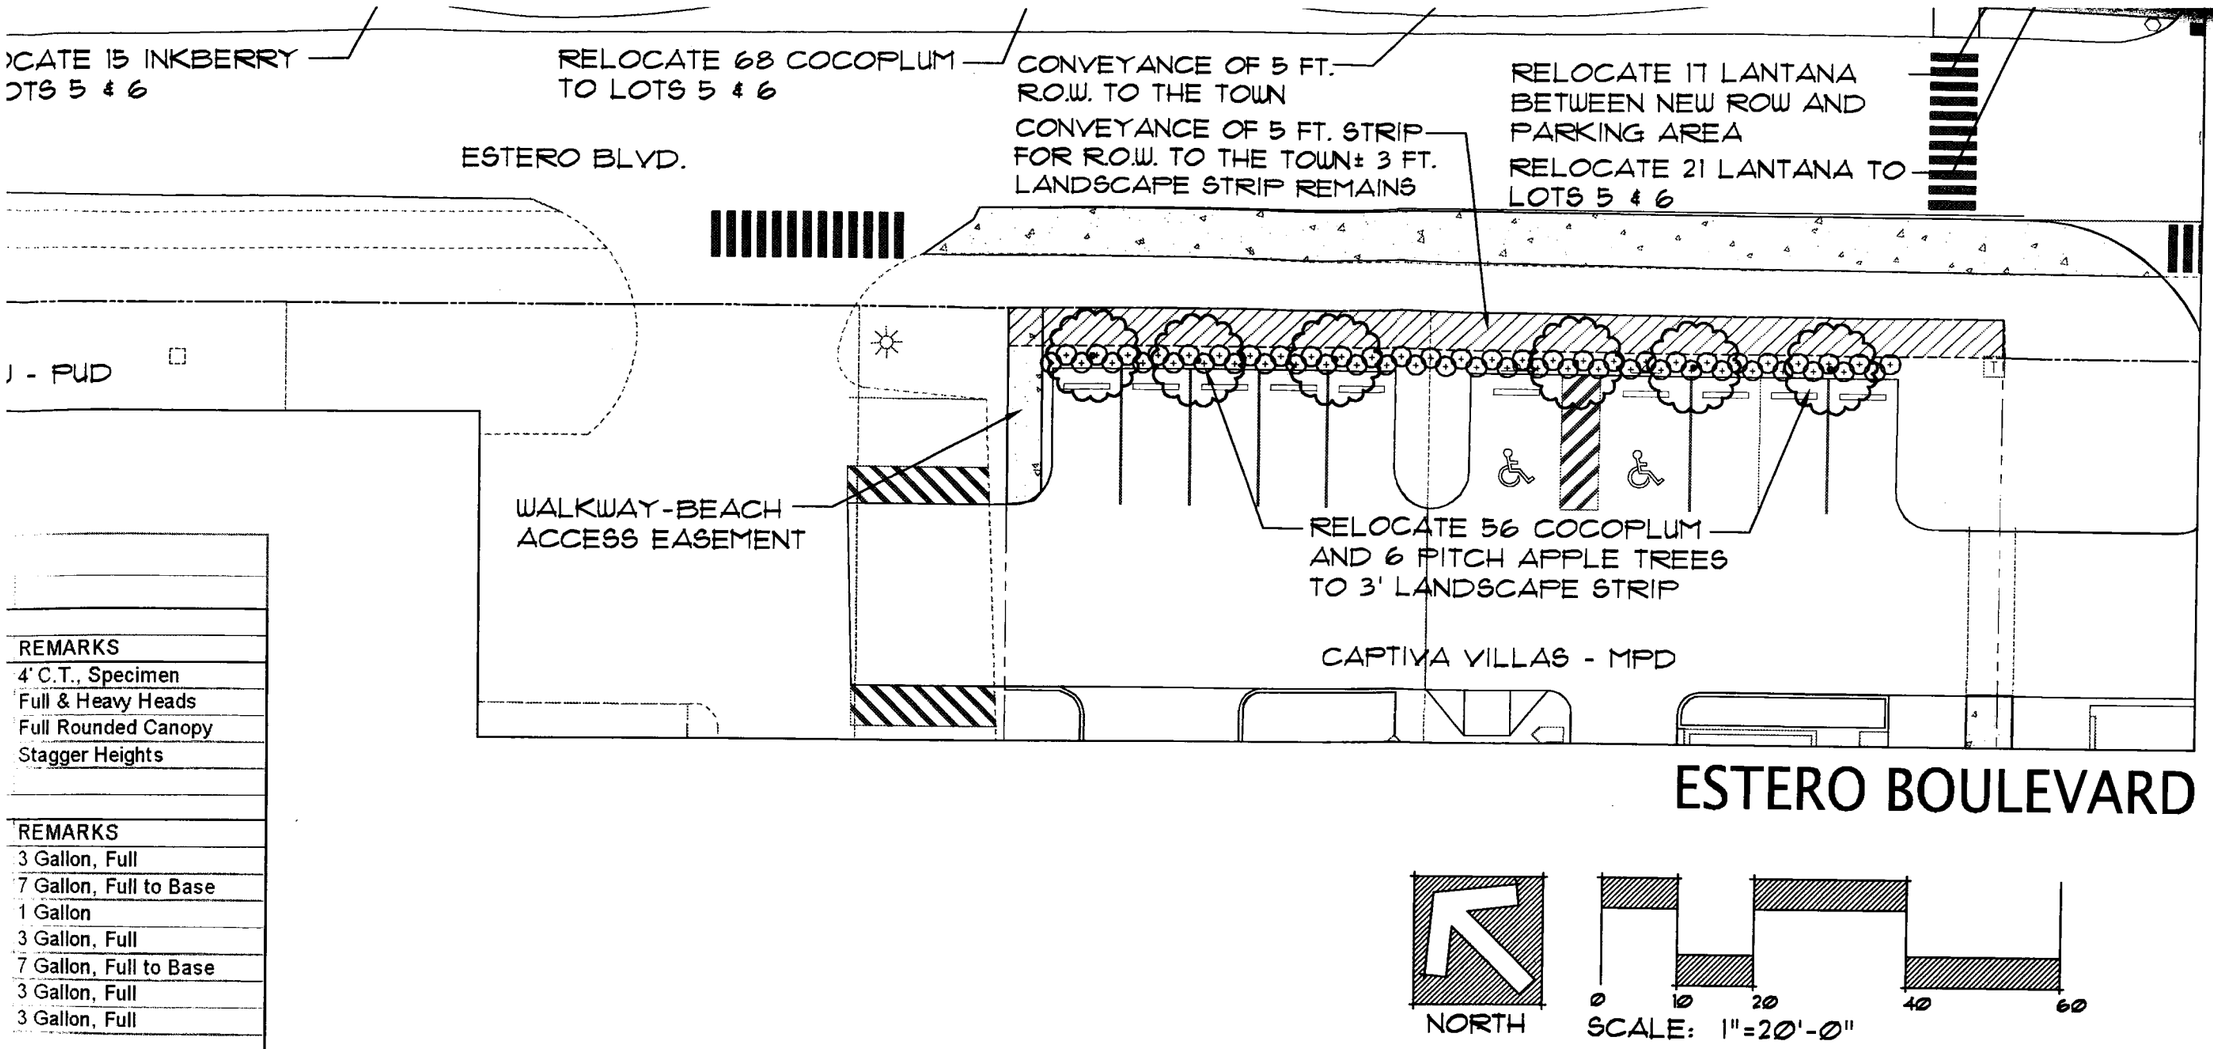

ESTERO BOULEVARD

REMARKS
4' C.T., Specimen
Full & Heavy Heads
Full Rounded Canopy
Stagger Heights

REMARKS
3 Gallon, Full
7 Gallon, Full to Base
1 Gallon
3 Gallon, Full
7 Gallon, Full to Base
3 Gallon, Full
3 Gallon, Full

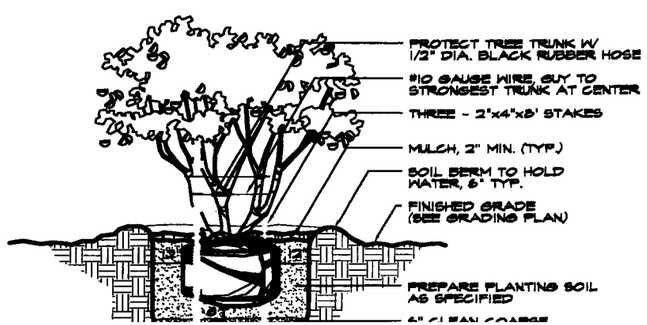

MULCH, 2" MIN. (TYP.)
SOIL BERM TO HOLD WATER, 6" TYP.

PREPARE PLANTING SOIL AS SPEC'D.
WHEN GROUND & SHRUBS ARE
PLANTED IN MASS, ENTIRE BED TO BE
EXCAVATED

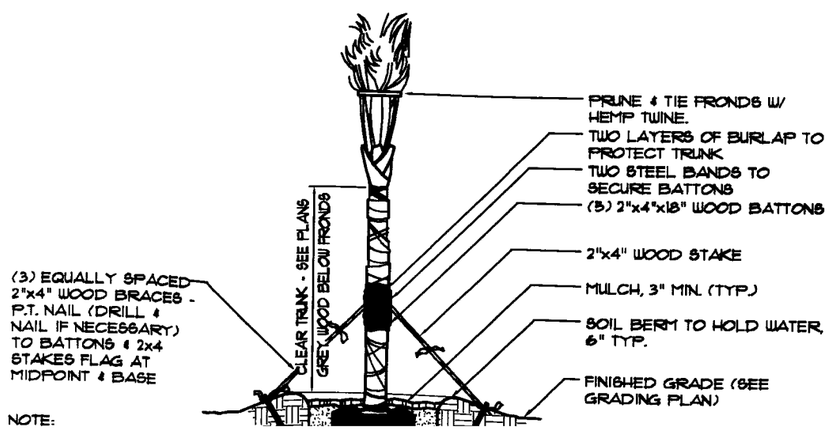

NOTE:

CONSULTANT:

REVISIONS:

SCALE	1" =
DATE	7/2
PROJECT #	07.
DESIGNED	YM
CHECKED	RP
SEAL	

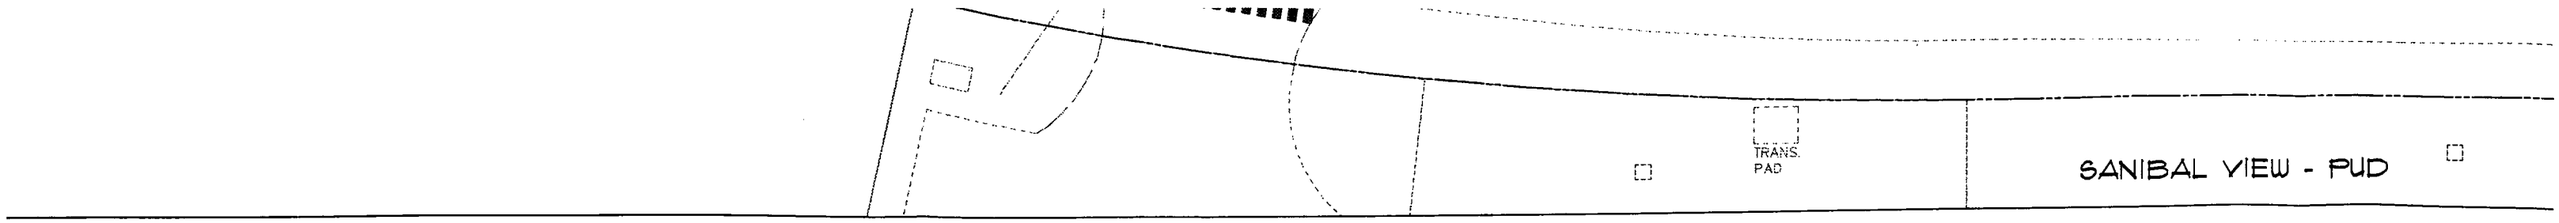

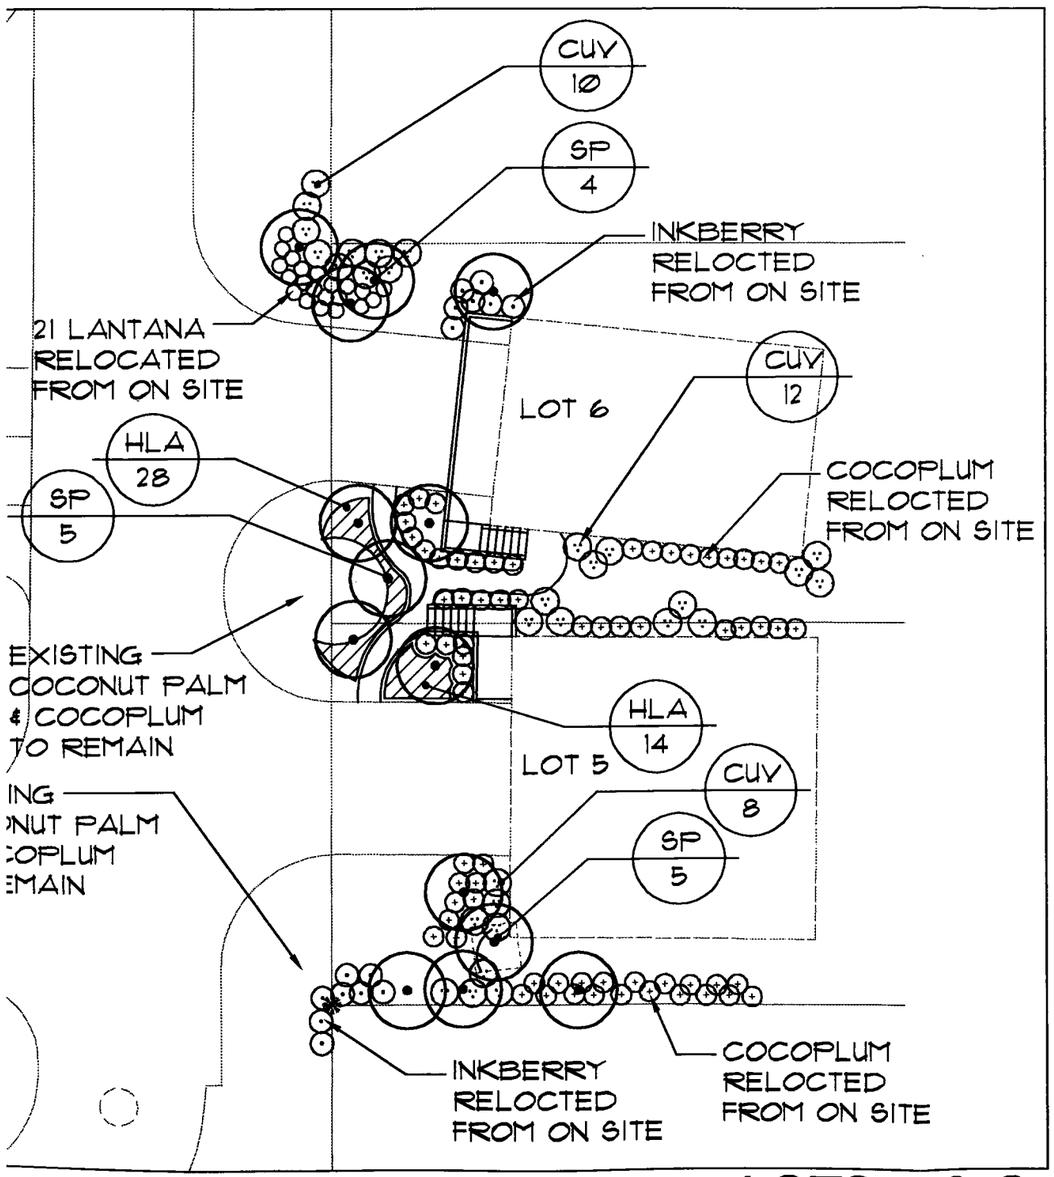

LOTS 5 & 6

PLANT LIST

SHEET LA-1

TREES & PALMS						
KEY	QTY	BOTANICAL NAME	COMMON NAME	SIZE	SPACING	REMARKS
BB	2	Bauhinia blakeana	Hong Kong Orchid	12'-14' Ht	A.S.	4' C.T., Specimen
CN	22	Cocos nucifera	Coconut Palm	12'-18' C.T.	A.S.	Full & Heavy Heads
CR	5	Clusia rosea	Pitch Apple	10'-12' x 6'-8'	A.S.	Full Rounded Canopy
SP	26	Sabal palmetto	Sabal Palm	10' - 18' C.T.	A.S.	Stagger Heights
SHRUBS & GROUND COVERS						
KEY	QTY	BOTANICAL NAME	COMMON NAME	SIZE	SPACING	REMARKS
CIR	27	Chrysobalanus icaco 'Red Tip'	Cocoplum	18"-24" x 18"-24"	36" O.C.	3 Gallon, Full
CUV	78	Coccoloba uvifera	Seagrape	48" x 24"	5' O.C.	7 Gallon, Full to Base
FPU	17	Ficus Pumila	Creeping Fig	10"-12" TRL.	24" O.C.	1 Gallon
HLA	77	Hymenocallis latifolia	Spider Lily	18"-20" x 18"-20"	30" O.C.	3 Gallon, Full
MFI	28	Michelia figo	Banana Shrub	24"-30" x 18"-24"	3' O.C.	7 Gallon, Full to Base
VIB	12	Viburnum suspensum	Viburnum	24"-30" x 12"-15"	36" O.C.	3 Gallon, Full
ZPU	30	Zamia pumila	Coontie	12"-15" x 12"-15"	30" O.C.	3 Gallon, Full
SOD AND MULCH						
MULCH		Pine Straw Mulch	4" Min. Deep			
SOD		Argentine Bahia				

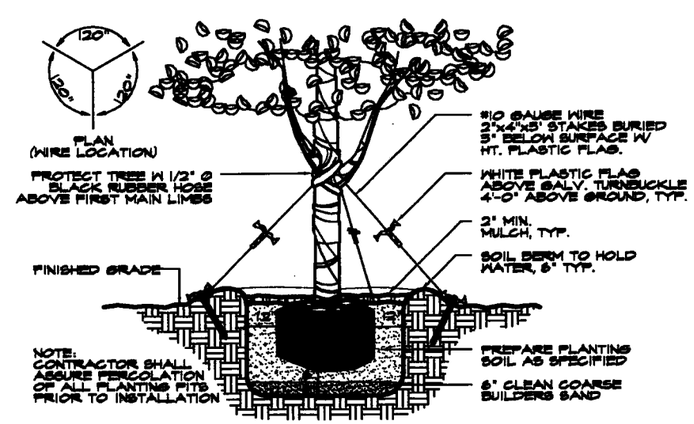

1 LA-1 LARGE TREE DETAIL
N.T.S.
FILE NAME: 02250½01

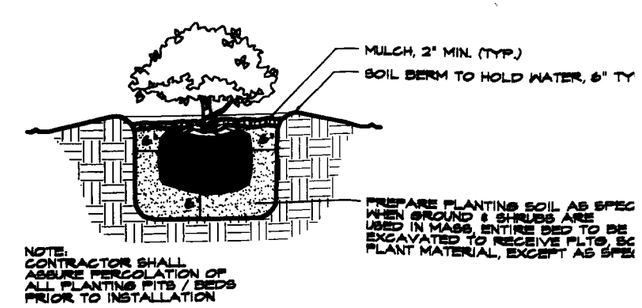

2 LA-1 SHRUB AND GROUNDCOVER DETAIL
N.T.S.
FILE NAME: 02250½02