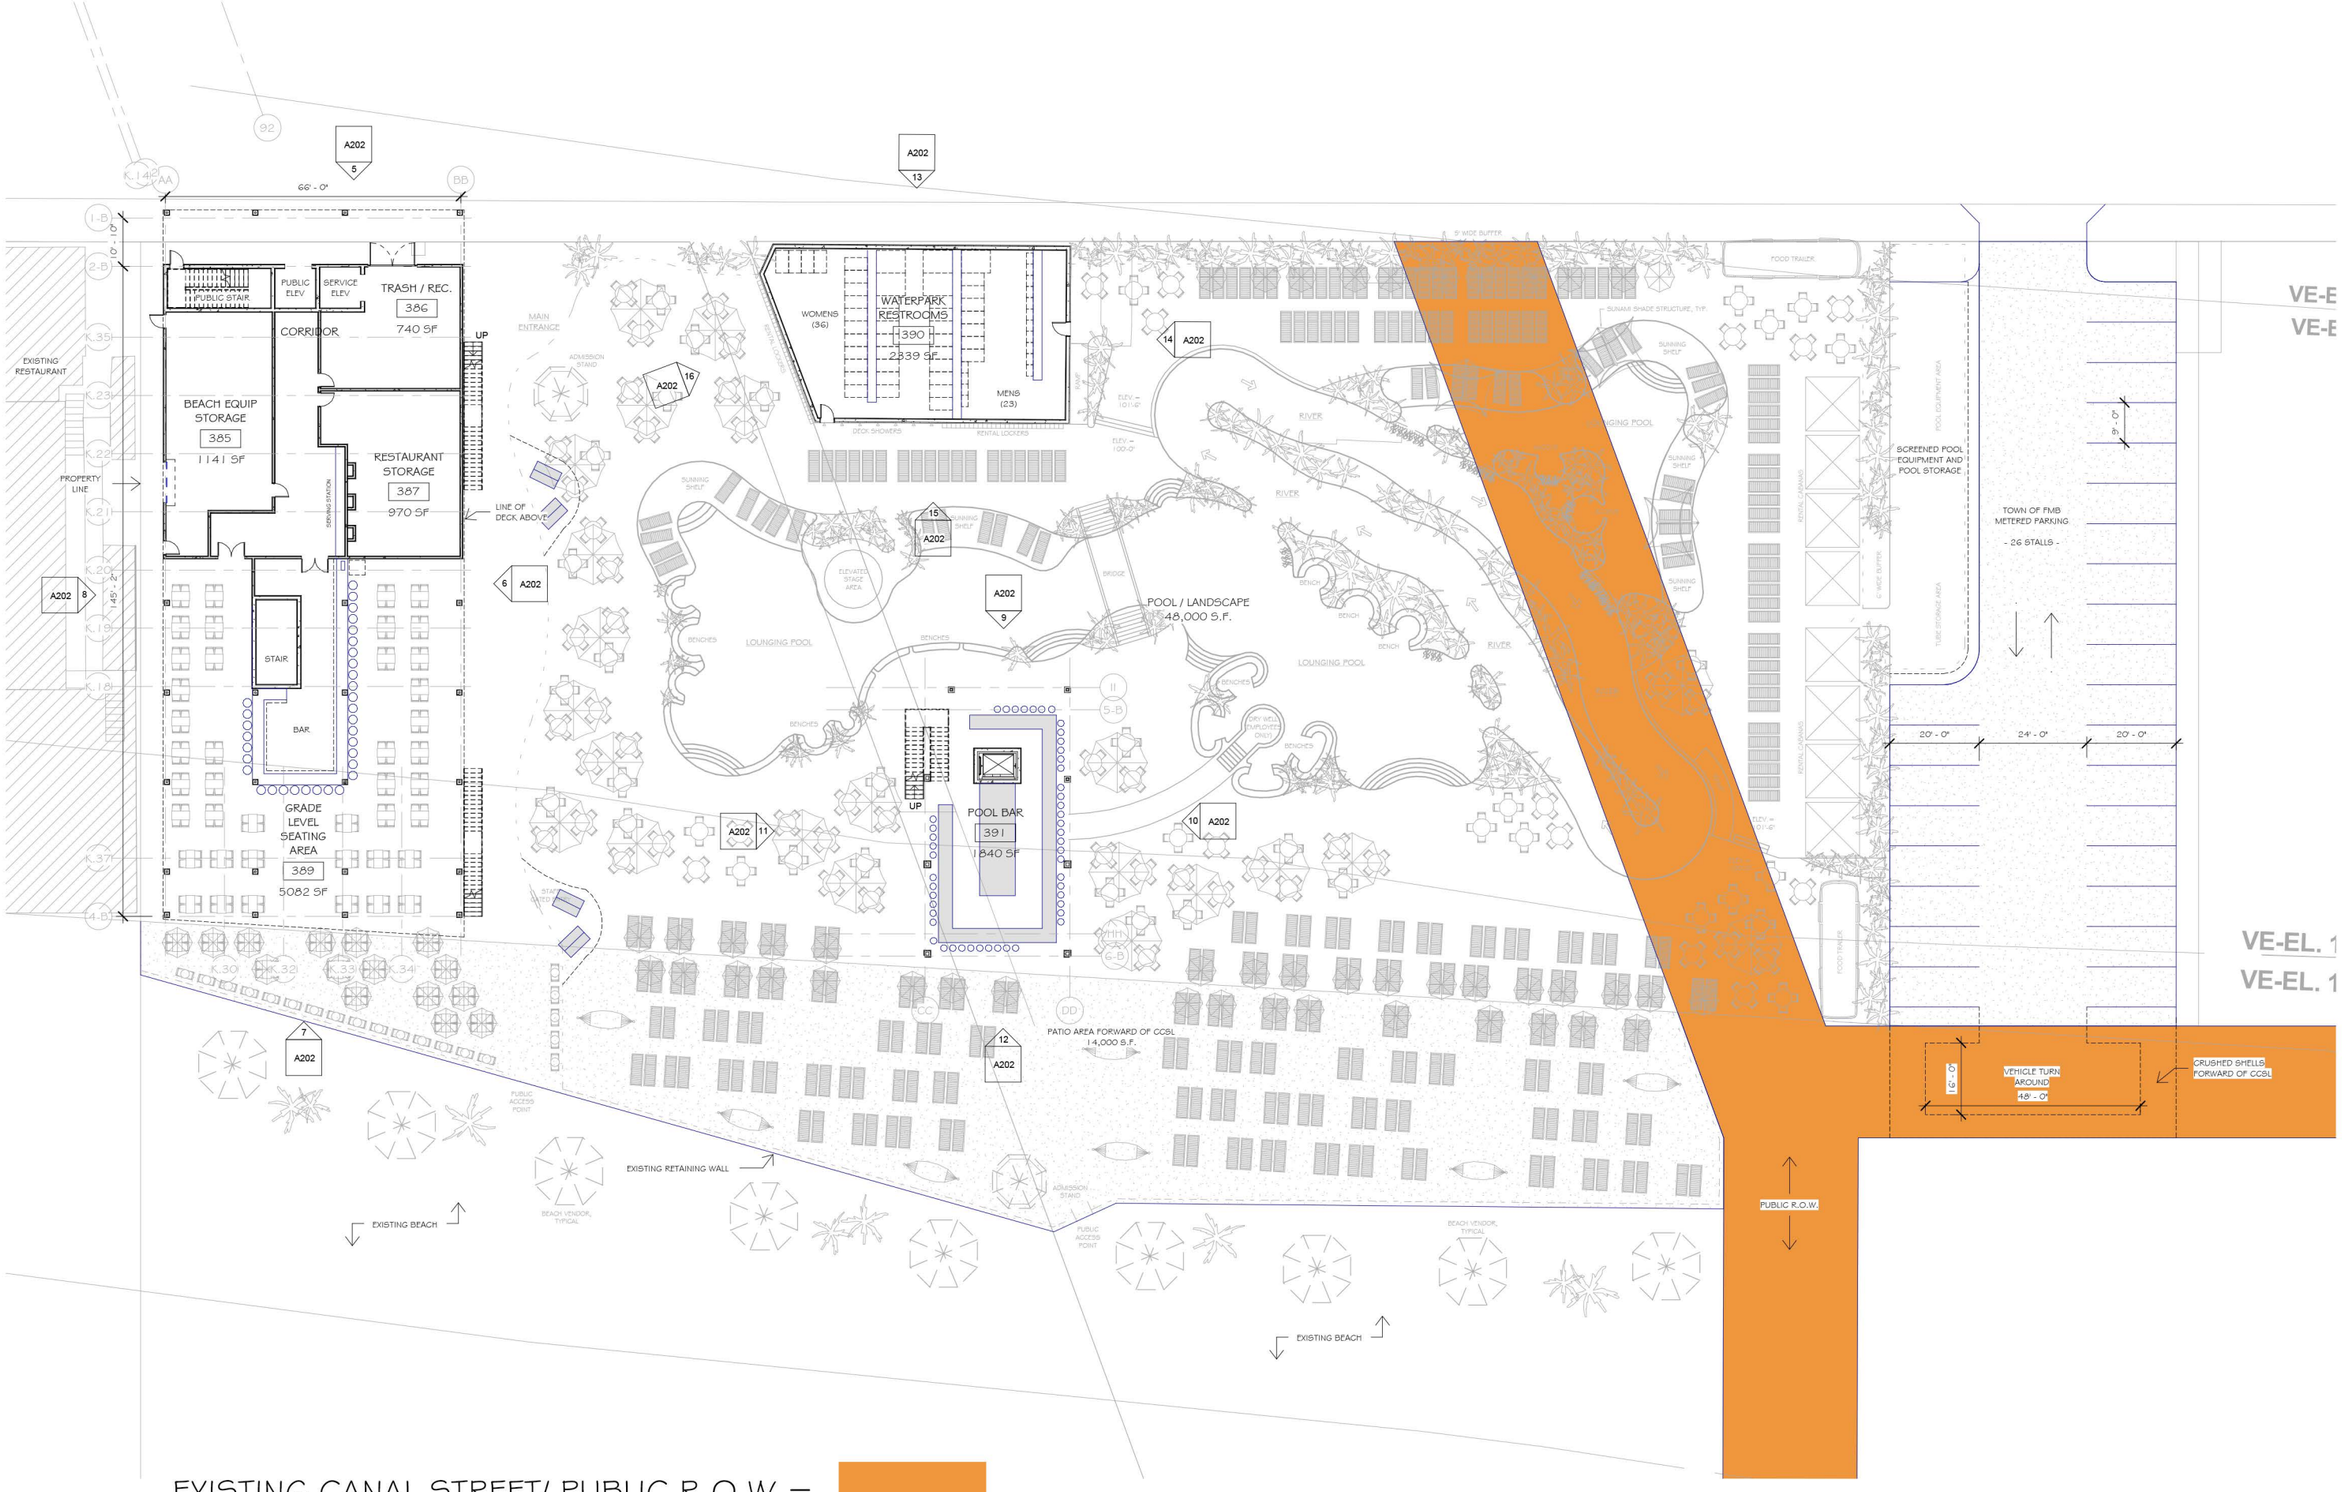

EXISTING CANAL STREET/ PUBLIC R.O.W =

PROPOSED PUBLIC R.O.W =