© Copyright 2015 - Cities Edge, LLC - All rights reserved
DRAWN BY: ADO
CHECKED BY: JDH

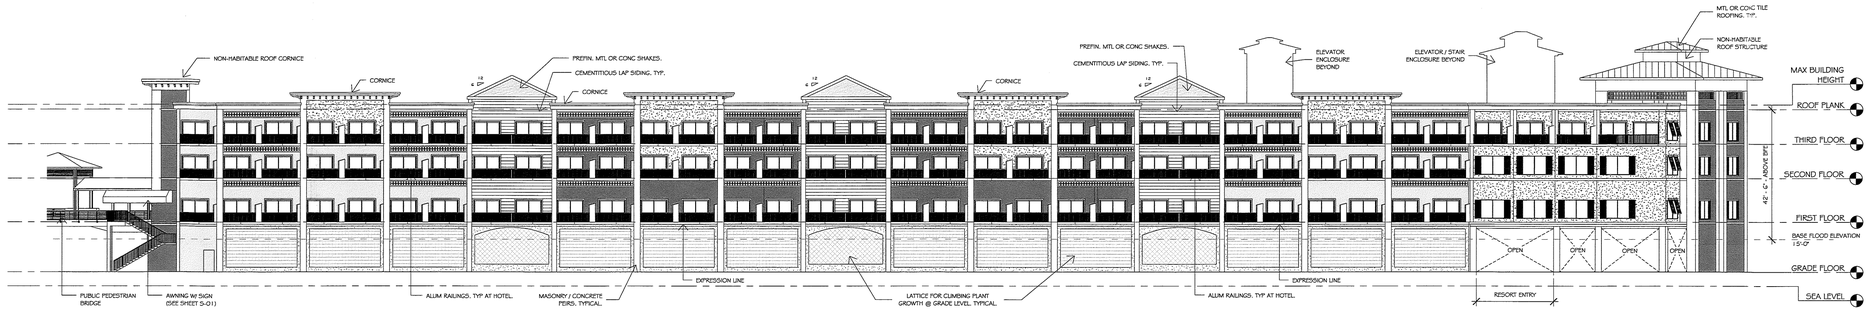

1 RESORT - EAST ELEVATION
1/16" = 1'-0"
5,220 / 17,135 S.F. = 30% WINDOWS @ UPPER FLOORS

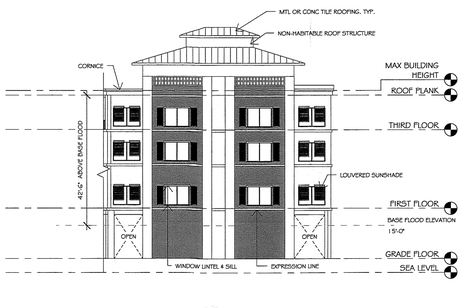

2 RESORT - NORTH END ELEVATION
1/16" = 1'-0"
536 / 2700 S.F. = 19% WINDOWS @ UPPER FLOORS

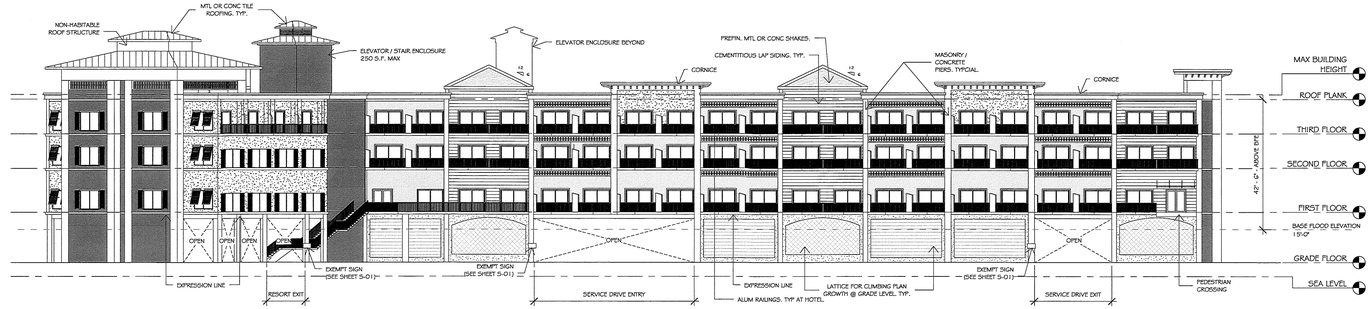

3 RESORT - NORTHWEST ELEVATION
1/16" = 1'-0"
3235 / 11,440 S.F. = 28% WINDOWS @ UPPER FLOORS

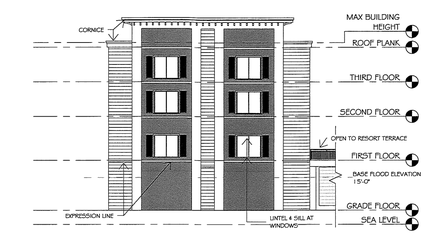

4 RESORT - SW END ELEVATION
1/16" = 1'-0"
256 / 2700 S.F. = 11% WINDOWS @ UPPER FLOORS

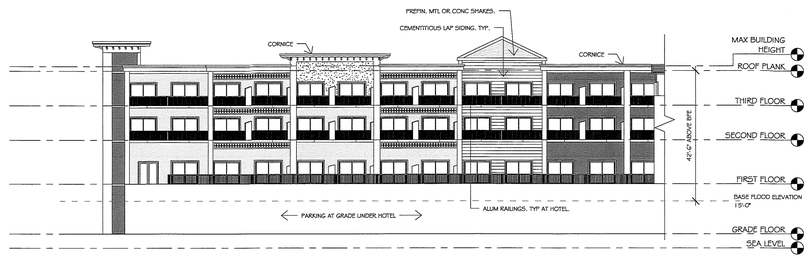

5 RESORT - INTERIOR COURTYARD - WEST ELEVATION
1/16" = 1'-0"
1920 / 6100 S.F. = 31% WINDOWS @ UPPER FLOORS

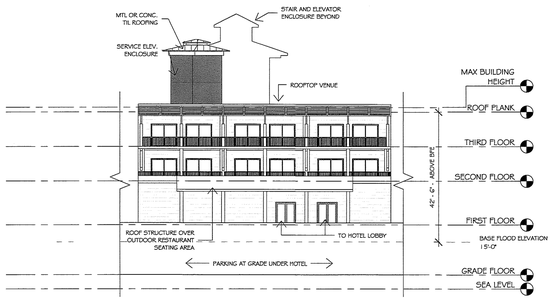

6 RESORT - INTERIOR COURTYARD - NORTH ELEVATION
1/16" = 1'-0"
650 / 2980 S.F. = 21% WINDOWS @ UPPER FLOORS

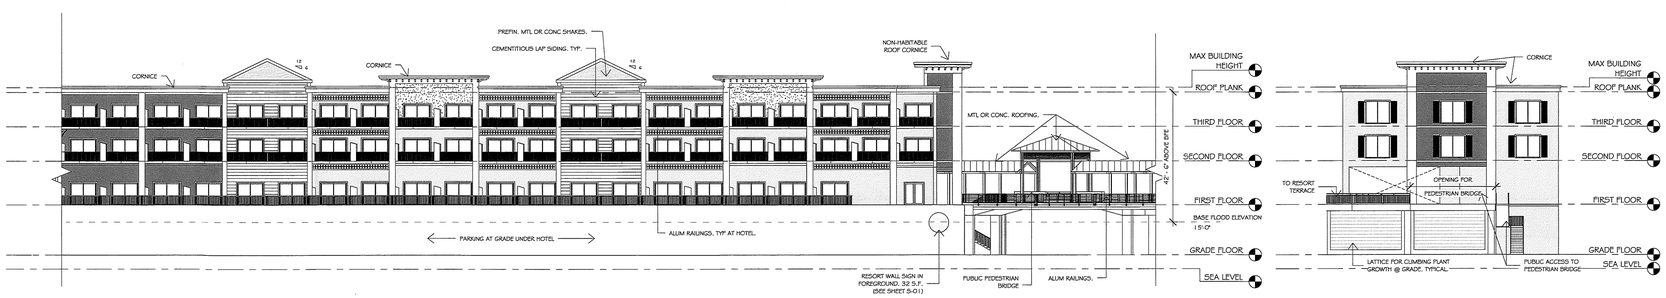

7 RESORT - INTERIOR COURTYARD - EAST ELEVATION
1/16" = 1'-0"
3070 / 10,020 S.F. = 30% WINDOWS @ UPPER FLOORS

8 RESORT - SE END ELEVATION
1/16" = 1'-0"
256 / 2320 S.F. = 12% WINDOWS @ UPPER FLOORS

EXTERIOR MATERIALS LEGEND

- STUCCO COLOR #1
- STUCCO COLOR #2
- STUCCO COLOR #3
- STUCCO COLOR #4
- STUCCO COLOR #5
- STUCCO COLOR #6
- STUCCO COLOR #7
- SIDING #1
- SIDING #2
- EXISTING WALL TILE

STUCCO - DO NOT EXCEED 144 SF BETWEEN CONTROL JOINTS. THE DISTANCE BETWEEN CONTROL JOINTS SHOULD NOT EXCEED 18 FEET (NEITHER DIRECTION WITH A LENGTH TO WIDTH RATIO OF 2.5 TO 1.

Town of Fort Myers Beach
MAR 30 2017
Received Community Devel

Town of Fort Myers Beach
MAR 30 2017
Received Community Devel

3/29/2017 9:39:34 AM
C:\Users\jadson\Documents\30479-ABS-TPI Resort-FMB, FL - Central File_adson.rvt

CITIES EDGE ARCHITECTS
103 Fifteenth Ave NW, Willmar, MN 56201
Phone: 320-235-7775 Fax: 320-235-8673
www.CitiesEdgeArchitects.com
CITIES EDGE, LLC IS A WHOLLY OWNED SUBSIDIARY OF HAMMEL & ASSOCIATES, INC.

Certification & Seal:

Revision:	Date:
DATE ISSUED	
ISSUE PHASE	CPD APPLICATION

PROJECT TITLE:
TPI-FMB

PROJECT OWNER:
TPI-FMB

PROJECT LOCATION:
FORT MYERS BEACH, FLORIDA

SHEET TITLE:
EXTERIOR ELEVATIONS

PROJECT NUMBER: 30479
SHEET NUMBER: A201

This document contains confidential or proprietary information of Cities Edge, LLC. Neither this document nor the information herein is to be reproduced, distributed, used or disclosed either in whole or in part except as authorized by Cities Edge, LLC.

© Copyright 2015 - Cities Edge, LLC. - All rights reserved
CHECKED BY: JPH
DRAWN BY: AJO

ANCILLARY RESORT BLDG

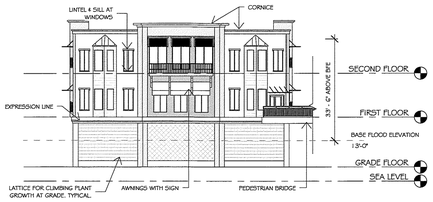

1 ANCILLARY RESORT BLDG - SOUTH ELEVATION
1/16" = 1'-0"
525/1900 S.F. = 27% WINDOWS @ UPPER FLOORS

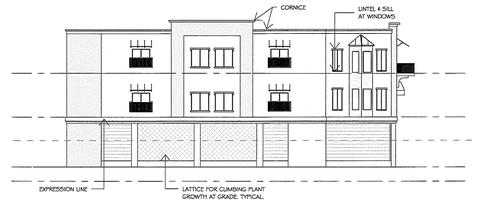

2 ANCILLARY RESORT BLDG - WEST ELEVATION
1/16" = 1'-0"
236/2200 S.F. = 10% WINDOWS @ UPPER FLOORS

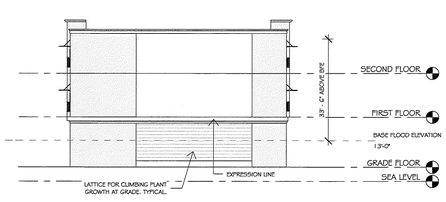

3 ANCILLARY RESORT BLDG - NORTH ELEVATION
1/16" = 1'-0"
0% WINDOWS @ UPPER FLOORS

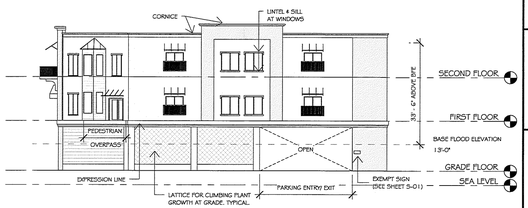

4 ANCILLARY RESORT BLDG - EAST ELEVATION
1/16" = 1'-0"
236/2200 S.F. = 10% WINDOWS @ UPPER FLOORS

RESTAURANT

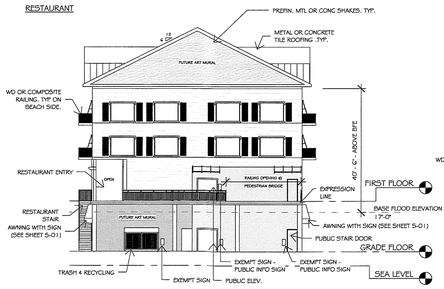

5 BEACHSIDE RESTAURANT - NORTH ELEVATION
1/16" = 1'-0"
451/2450 S.F. = 18% WINDOWS @ UPPER FLOORS

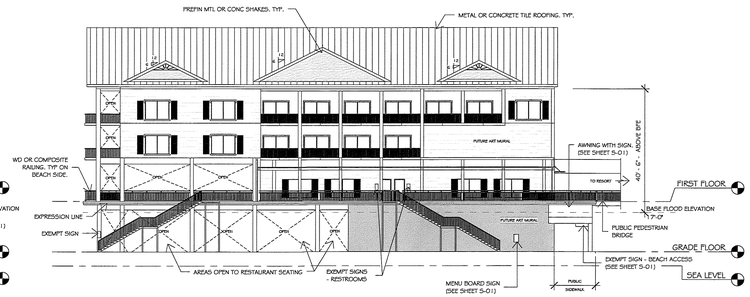

6 BEACHSIDE RESTAURANT - EAST ELEVATION
1/16" = 1'-0"
1360/5080 S.F. = 26% WINDOWS @ UPPER FLOORS

POOL VENUE

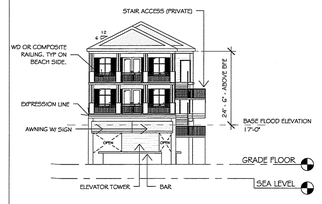

9 POOL BAR - NORTH ELEVATION
1/16" = 1'-0"
139/571 S.F. = 24% WINDOWS @ UPPER FLOORS

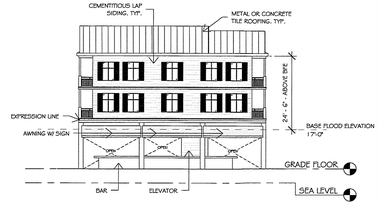

10 POOL BAR - EAST ELEVATION
1/16" = 1'-0"
208/1016 S.F. = 20% WINDOWS @ UPPER FLOORS

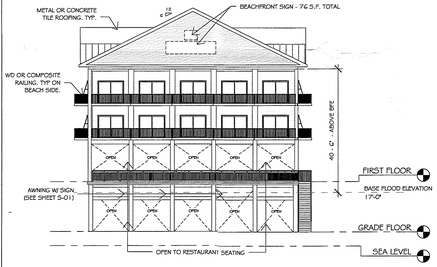

7 BEACHSIDE RESTAURANT - SOUTH ELEVATION
1/16" = 1'-0"
1235/2450 S.F. = 50% WINDOWS @ UPPER FLOORS

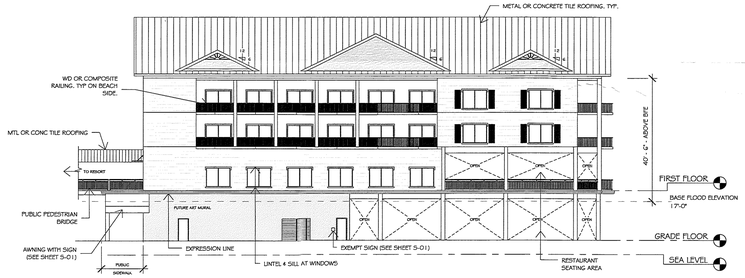

8 BEACHSIDE RESTAURANT - WEST ELEVATION
1/16" = 1'-0"
1580/5080 S.F. = 31% WINDOWS @ UPPER FLOORS

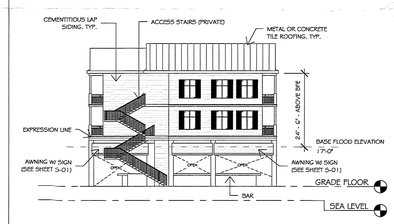

11 POOL BAR - WEST ELEVATION
1/16" = 1'-0"
225/690 S.F. = 32% WINDOWS @ UPPER FLOORS

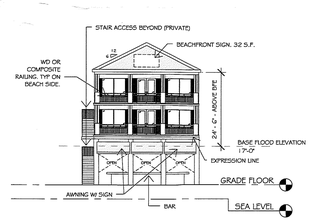

12 POOL BAR - SOUTH ELEVATION
1/16" = 1'-0"
125/1015 S.F. = 12% WINDOWS @ UPPER FLOORS

EXISTING BUILDINGS RENOVATED UNDER THE 50% RULE

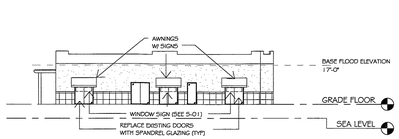

13 POOL RESTROOMS - NORTH ELEVATION
1/16" = 1'-0"
* EXISTING BUILDING

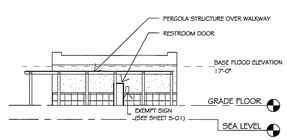

14 POOL RESTROOMS - EAST ELEVATION
1/16" = 1'-0"
* EXISTING BUILDING

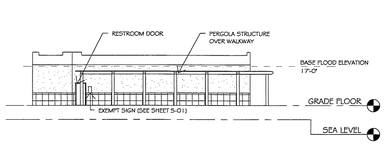

15 POOL RESTROOMS - SOUTH ELEVATION
1/16" = 1'-0"
* EXISTING BUILDING

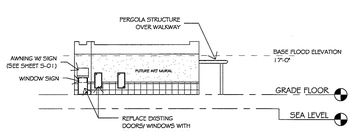

16 POOL RESTROOMS - WEST ELEVATION
1/16" = 1'-0"
* EXISTING BUILDING

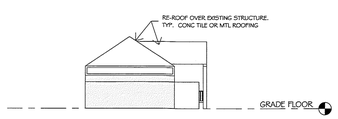

17 RESORT RETAIL BLDG - NORTH ELEVATION
1/16" = 1'-0"

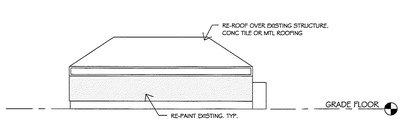

18 RESORT RETAIL BLDG - EAST ELEVATION
1/16" = 1'-0"

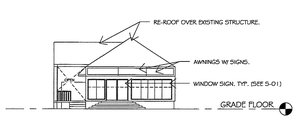

19 RESORT RETAIL BLDG - SOUTH ELEVATION
1/16" = 1'-0"

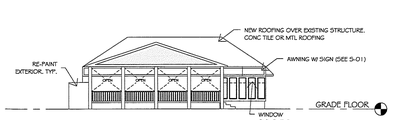

20 RESORT RETAIL BLDG - WEST ELEVATION
1/16" = 1'-0"

EXTERIOR MATERIALS LEGEND

- STUCCO COLOR #1
- STUCCO COLOR #2
- STUCCO COLOR #3
- STUCCO COLOR #4
- STUCCO COLOR #5
- STUCCO COLOR #6
- STUCCO COLOR #7
- SIDING #1
- SIDING #2
- EXISTING WALL TILE

STUCCO - DO NOT EXCEED 144 SF BETWEEN CONTROL JOINTS. THE DISTANCE BETWEEN CONTROL JOINTS SHOULD NOT EXCEED 18 FEET IN EITHER DIRECTION WITH A LENGTH TO WIDTH RATIO OF 2.5 TO 1.

CITIES EDGE ARCHITECTS
103 Fifteenth Ave NW, Willmar, MN 56201
Phone: 320-235-7775 Fax: 320-235-8673
www.CitiesEdgeArchitects.com
CITIES EDGE, LLC IS A WHOLLY OWNED SUBSIDIARY OF RAMADA ASSOCIATES, INC.

Certification # Seal:

Revision	Date
DATE ISSUED	-
ISSUE PHASE	CPD APPLICATION

PROJECT TITLE:
TPI-FMB

PROJECT OWNER:
TPI-FMB

PROJECT LOCATION:
FORT MYERS BEACH, FLORIDA

SHEET TITLE:
EXTERIOR ELEVATIONS

PROJECT NUMBER: 30479
SHEET NUMBER: A202

This document contains confidential or proprietary information of Cities Edge, LLC. Neither this document nor the information herein is to be reproduced, distributed, used or disclosed either in whole or in part except as authorized by Cities Edge, LLC.

3/29/2017 9:42:29 AM
C:\Users\ajo\Documents\30479-ARV-TPI Resort-FMB, FL - Central File_ajo.rvt