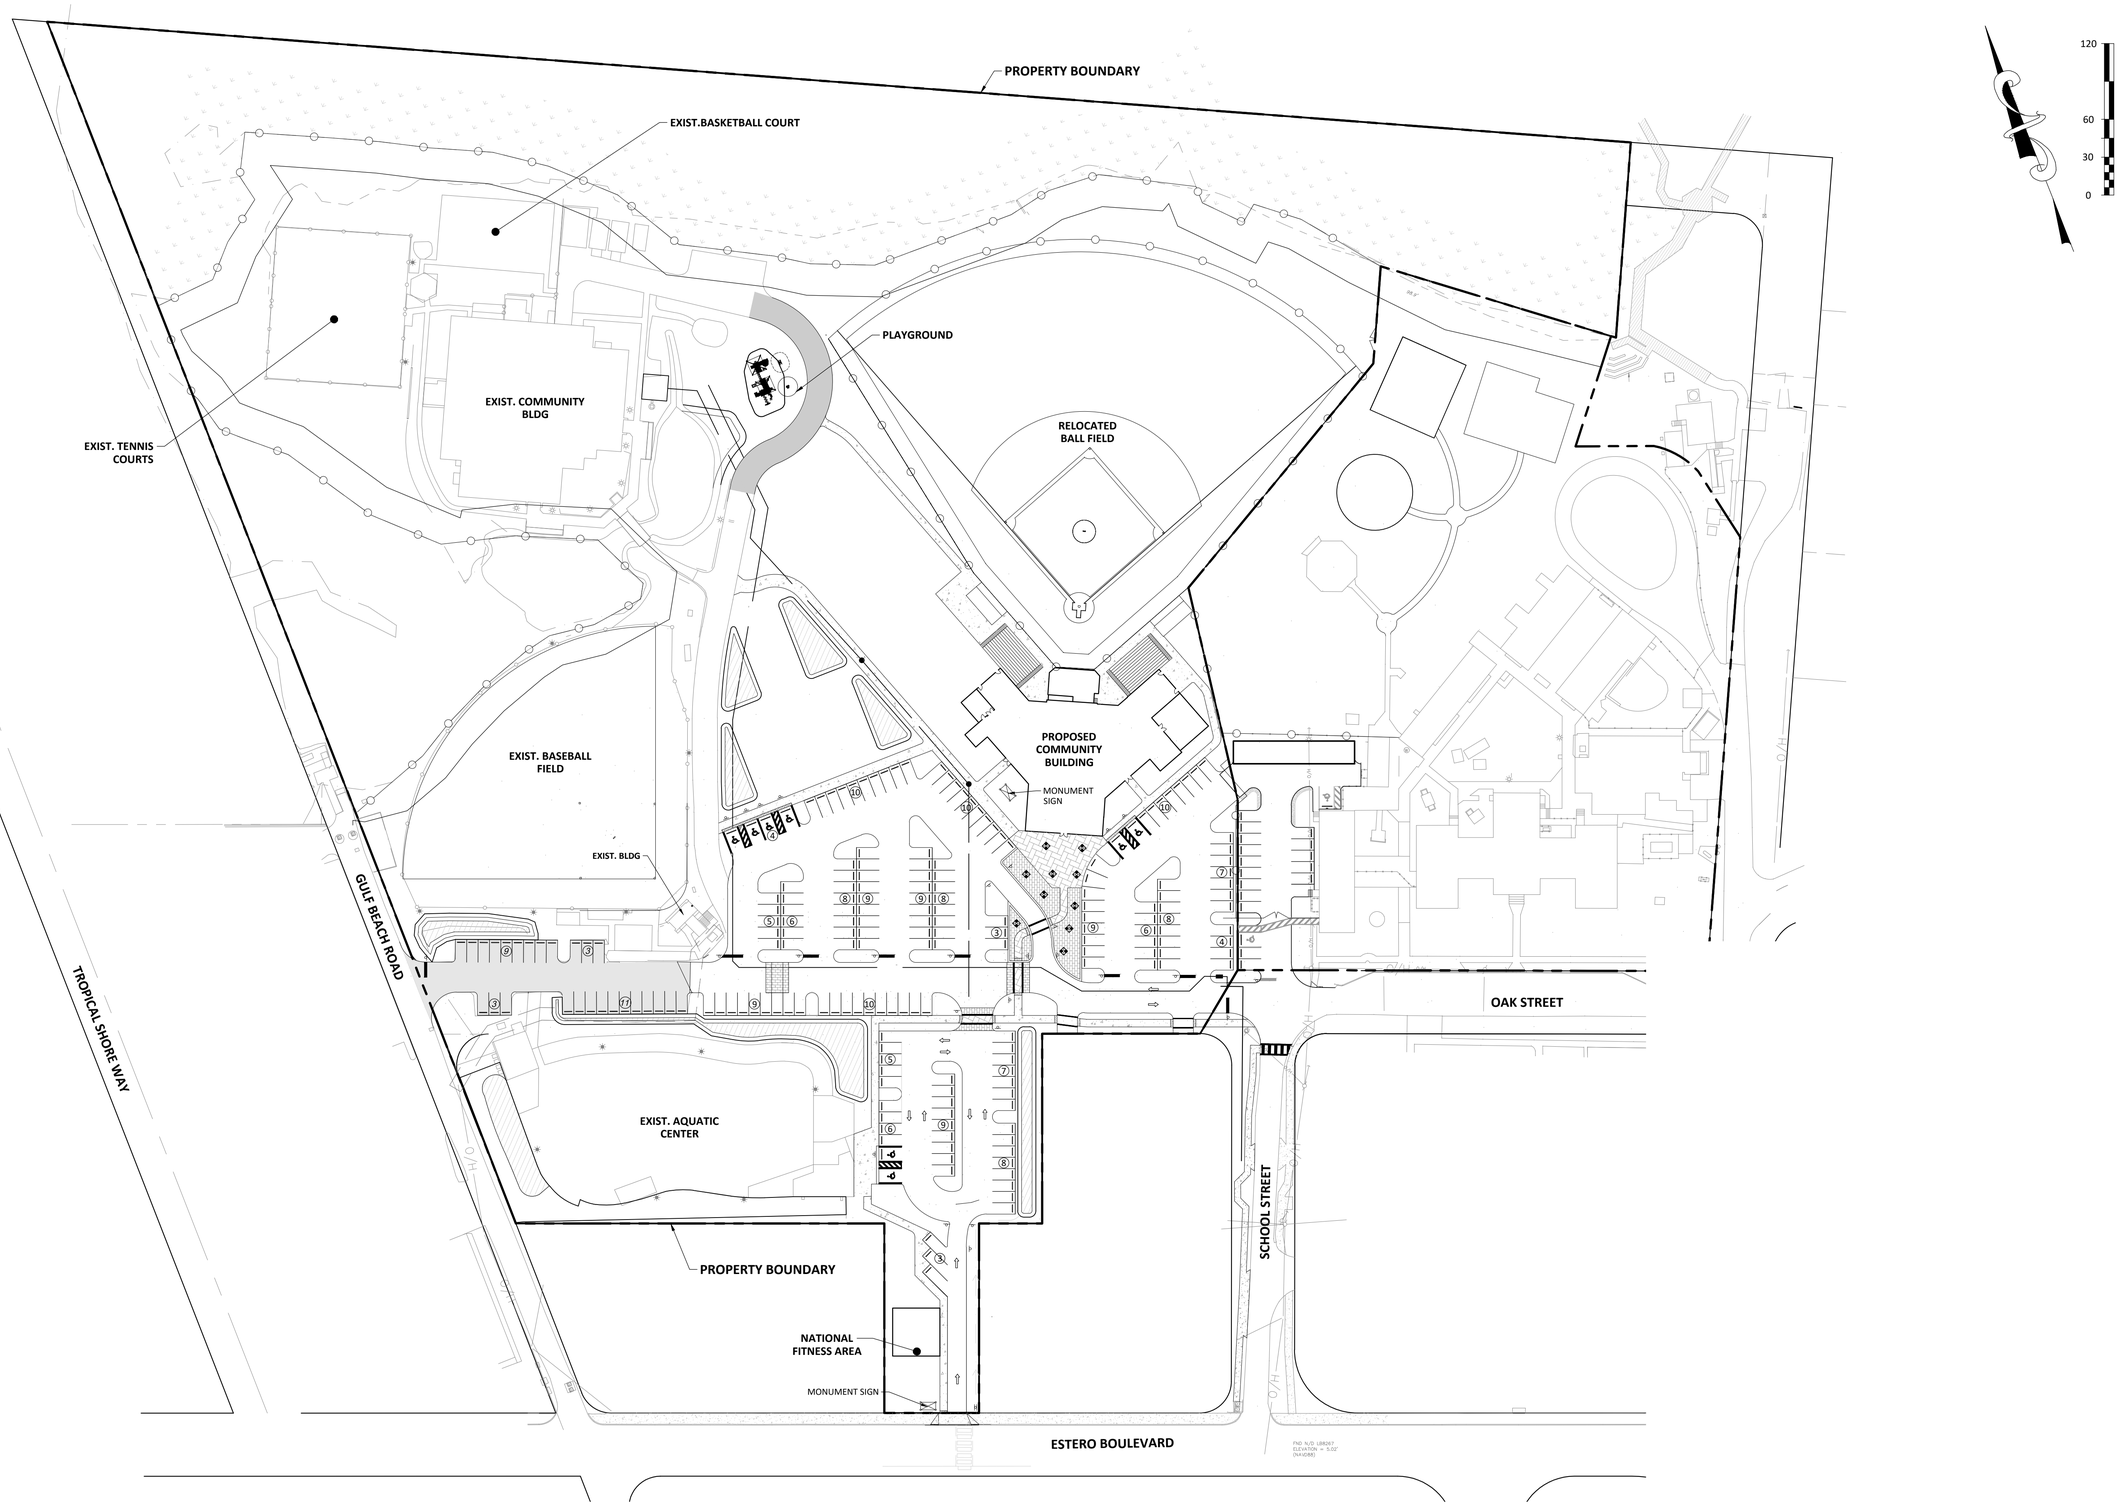

P:\Projects19\19-0277.009_Bay_Oaks_100_Percent_Design\General-Civil\39-03-Plans\Phase 2\07.0_OSite.dwg Plotted: Nov 08, 2021 - 11:18am by sfeidler

REVISIONS		
NO.	DATE	DESCRIPTION	BY

DESIGNED BY	SF
DRAWN BY	SF
CHECKED BY	PB
APPROVED BY	PB

SITE IMPROVEMENTS PLANS FOR

BAY OAKS PARK

TOWN OF FORT MYERS BEACH
LEE COUNTY, FLORIDA

DO NOT SCALE THIS DRAWING - DIMENSIONS AND NOTES TAKE PREFERENCE

MASTER SITE PLAN

DRMP
ENGINEERS • SURVEYORS • PLANNERS • SCIENTISTS
1404 Dean Street Suite 101 - Fort Myers, Florida 33901
Phone:239.206.5093 WWW.DRMP.COM

DRMP, Inc.

60% PLANS

Paul B. Benvie, PE
Florida P.E. No.:72261

PROJECT NO.: 19-0277.009

SCALE: 1" = 60'

DATE: July, 2021

DRAWING: **C7.0**